CLASSROOM ADDITION at

THE CADILLAC REVIVAL CENTER at CHERRY GROVE

5676 EAST M-55 HWY., CADILLAC MICHIGAN

B / A1 **NORTH ELEVATION - ADDITION**
SCALE: 1/8" = 1'-0"

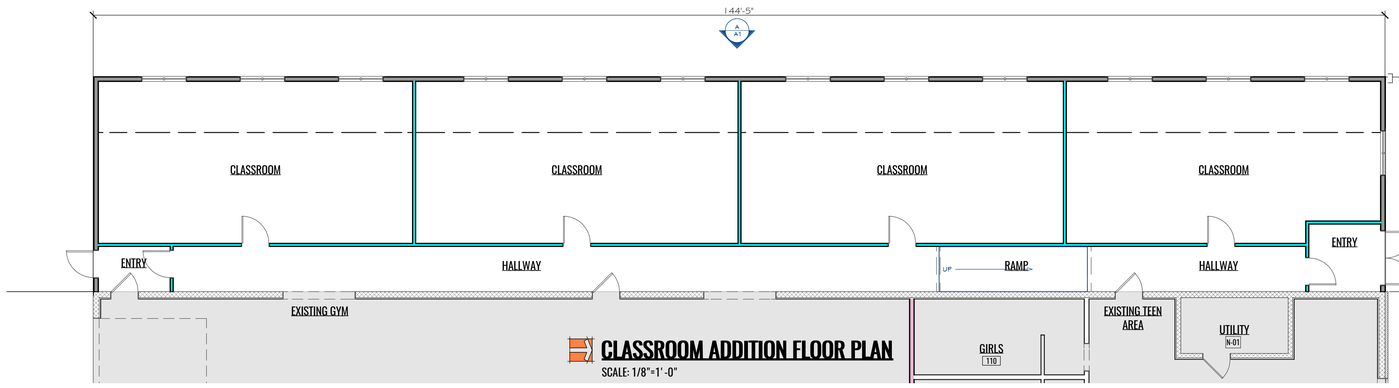

CLASSROOM ADDITION FLOOR PLAN
SCALE: 1/8"=1'-0"

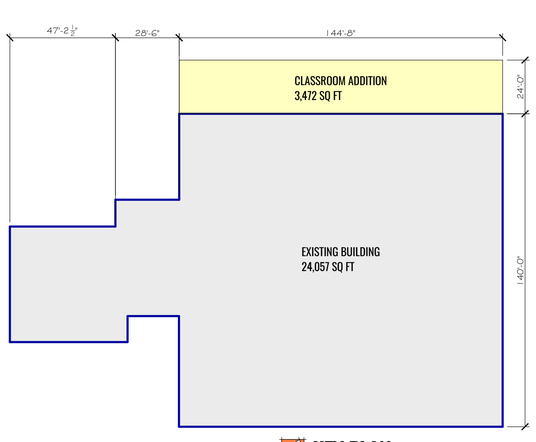

NORTH **KEY PLAN**
SCALE: 1/32"=1'-0"

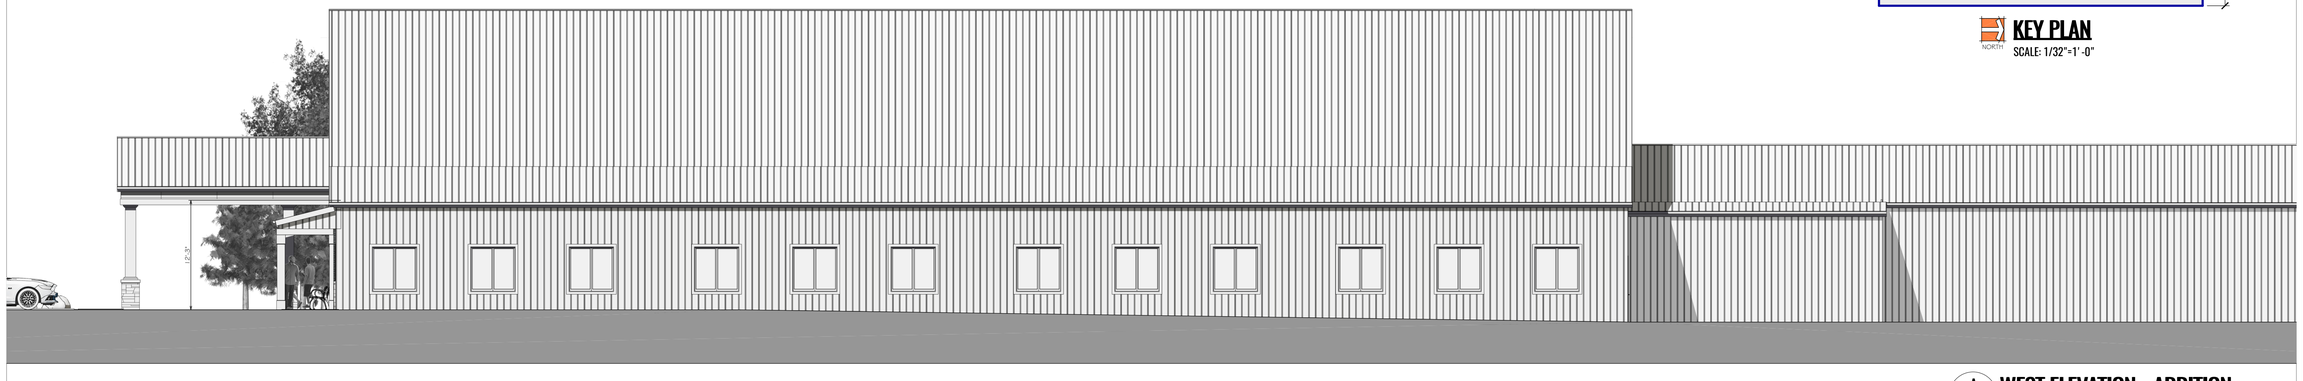

A / A1 **WEST ELEVATION - ADDITION**
SCALE: 1/8" = 1'-0"

KRÄM
CONSTRUCTION
& DESIGN
231.499.1646
KRAMBUILD.COM

Professional Seal:

Consultant:

CLASSROOM ADDITION
FOR THE CADILLAC REVIVAL CENTER - CHERRY GROVE
5676 EAST M-55 HWY.
CADILLAC, MICHIGAN

drawing title:
Partial Floor Plan & Elevations

issue for:
Site Review Plan

issue date:
03.21.23

drawing:
A1

file reference:
REVIVAL C.G. 03-20-23.PLAN