Proposed Main Level Floor Plan

1/8" = 1'-0"

Master Suite
14' 6 x 15' 8

Master Bath
13' 6 x 7' 6

Walk-in Closet
8 6 x 9' 6

Family / Dining Rm.
30' 6 x 12'

Kitchen
30' 6 x 12'

New Office
13' x 11' 4

New 1/2 Bath
6' x 6' 4

Exist. Laundry Room
9' 6 x 7'

New Mud Room
6' x 6' 4

Existing
2 Car Garage

New Boat Storage
14' x 32'

A/C CONDENSER UNIT
GENERATOR
GAS
UPGRADED ELECT. PANEL & NEW LOC.
Existing OH Door
10'w x 9' h OH Door
192.50"
212.30"
King
5' Dresser
4' Dresser (low)
TV
18 x 71
New
Exist.
Linen
up
Bedroom 1
Bedroom 2
dw
3'-4 x 12'
sink
desk
coffee bar
Pantry
ref.
mw
hw
W
D
Hall
Landing
bookcase / tv
lockers
hooks
30'-0"
9'-2"
17'-8"
12'-0"
6'-0"
12'-6"
5'-0"
27'-8"
8'-10"
32'-0"
10'-4"
14'-0"

McBride STUDIO
ARCHITECTURE
ARCHITECTS
mcbridestudioinc. com

v4.0
Nov. 10th, 2022

N

Funke Cottage
Cadillac MI, 2022

Proposed West Exterior Elevation

1/8" = 1'-0"

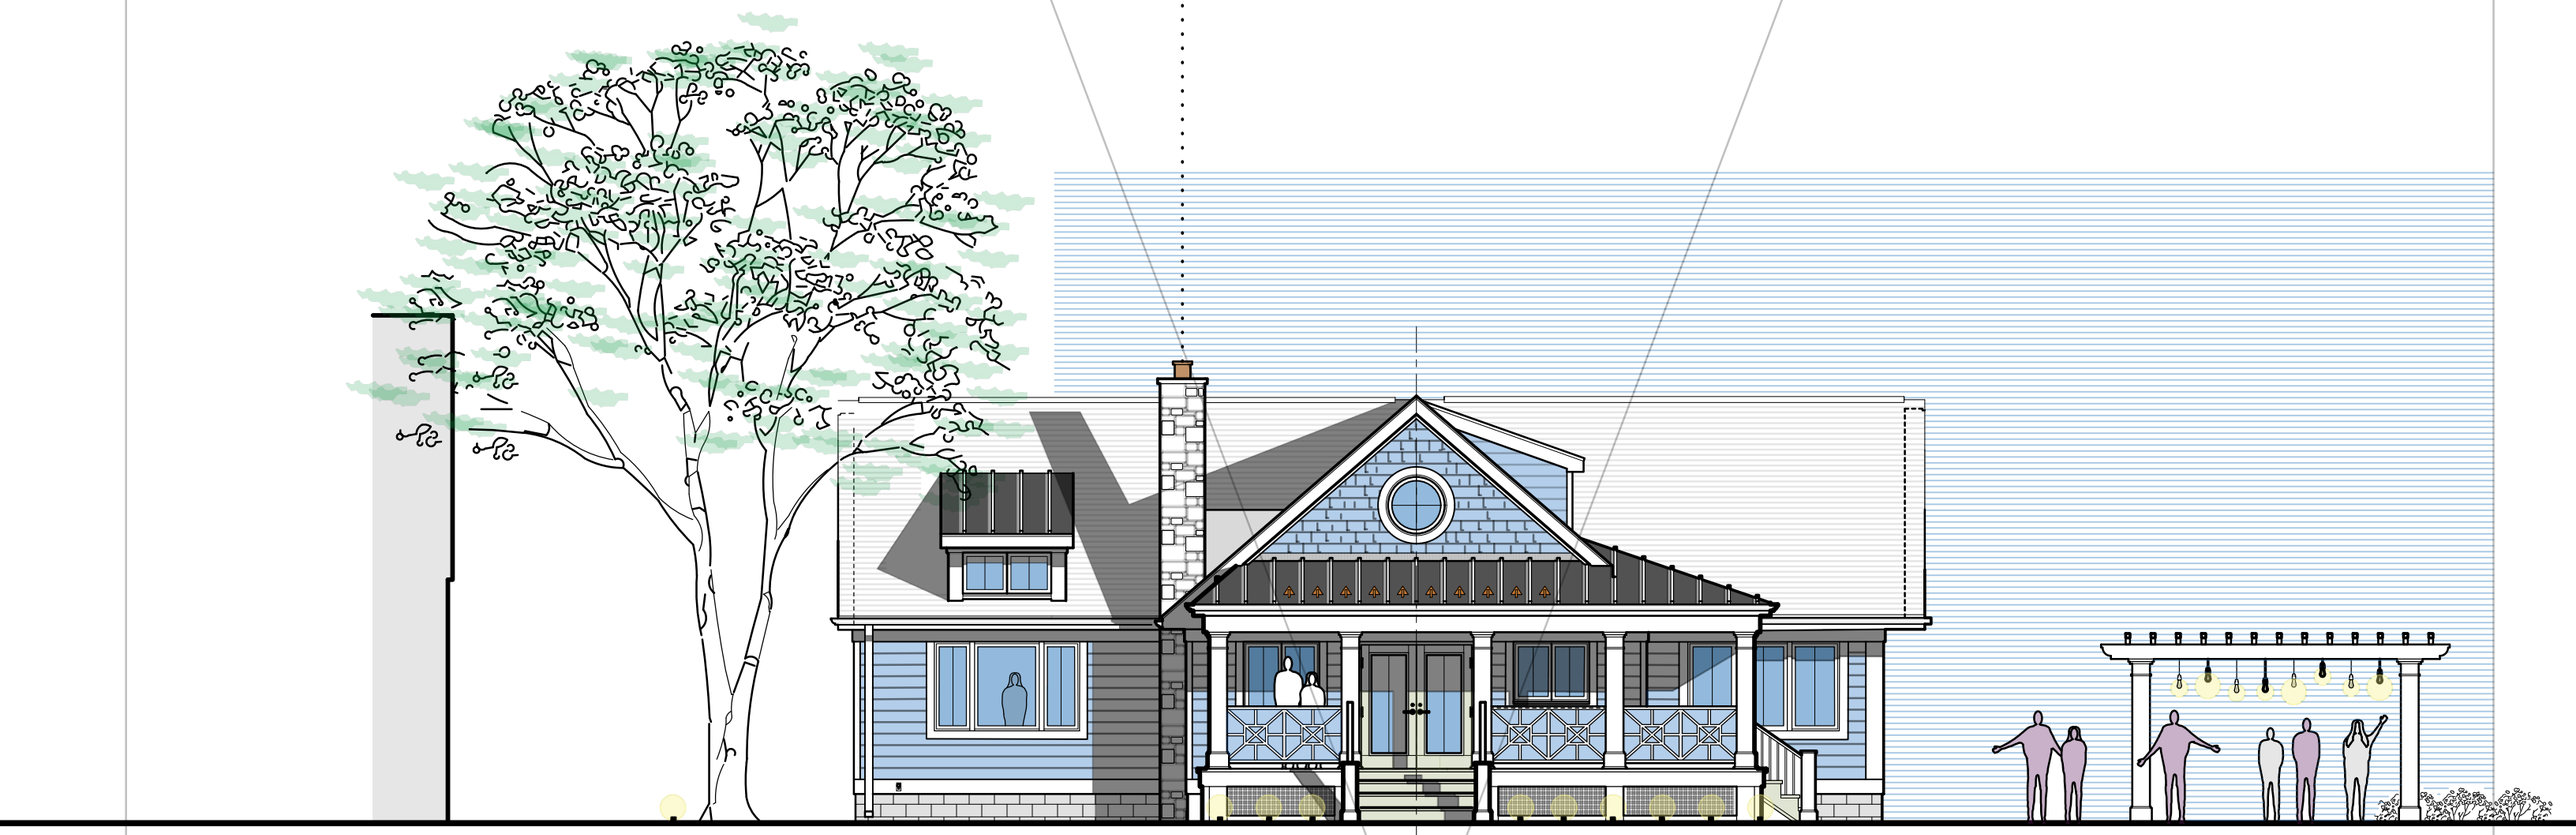

McBride STUDIO
ARCHITECTURE
ARCHITECTS
mcbridestudioinc. com

v4.2
Nov. 13th, 2022

Funke Cottage
Cadillac MI, 2022

Proposed South Exterior Elevation

1/8" = 1'-0"

McBride STUDIO
ARCHITECTURE
ARCHITECTS
mcbridestudioinc. com

v4.2
Nov. 12th, 2022

Funke Cottage
Cadillac MI, 2022

Proposed East Exterior Elevation

1/8" = 1'-0"

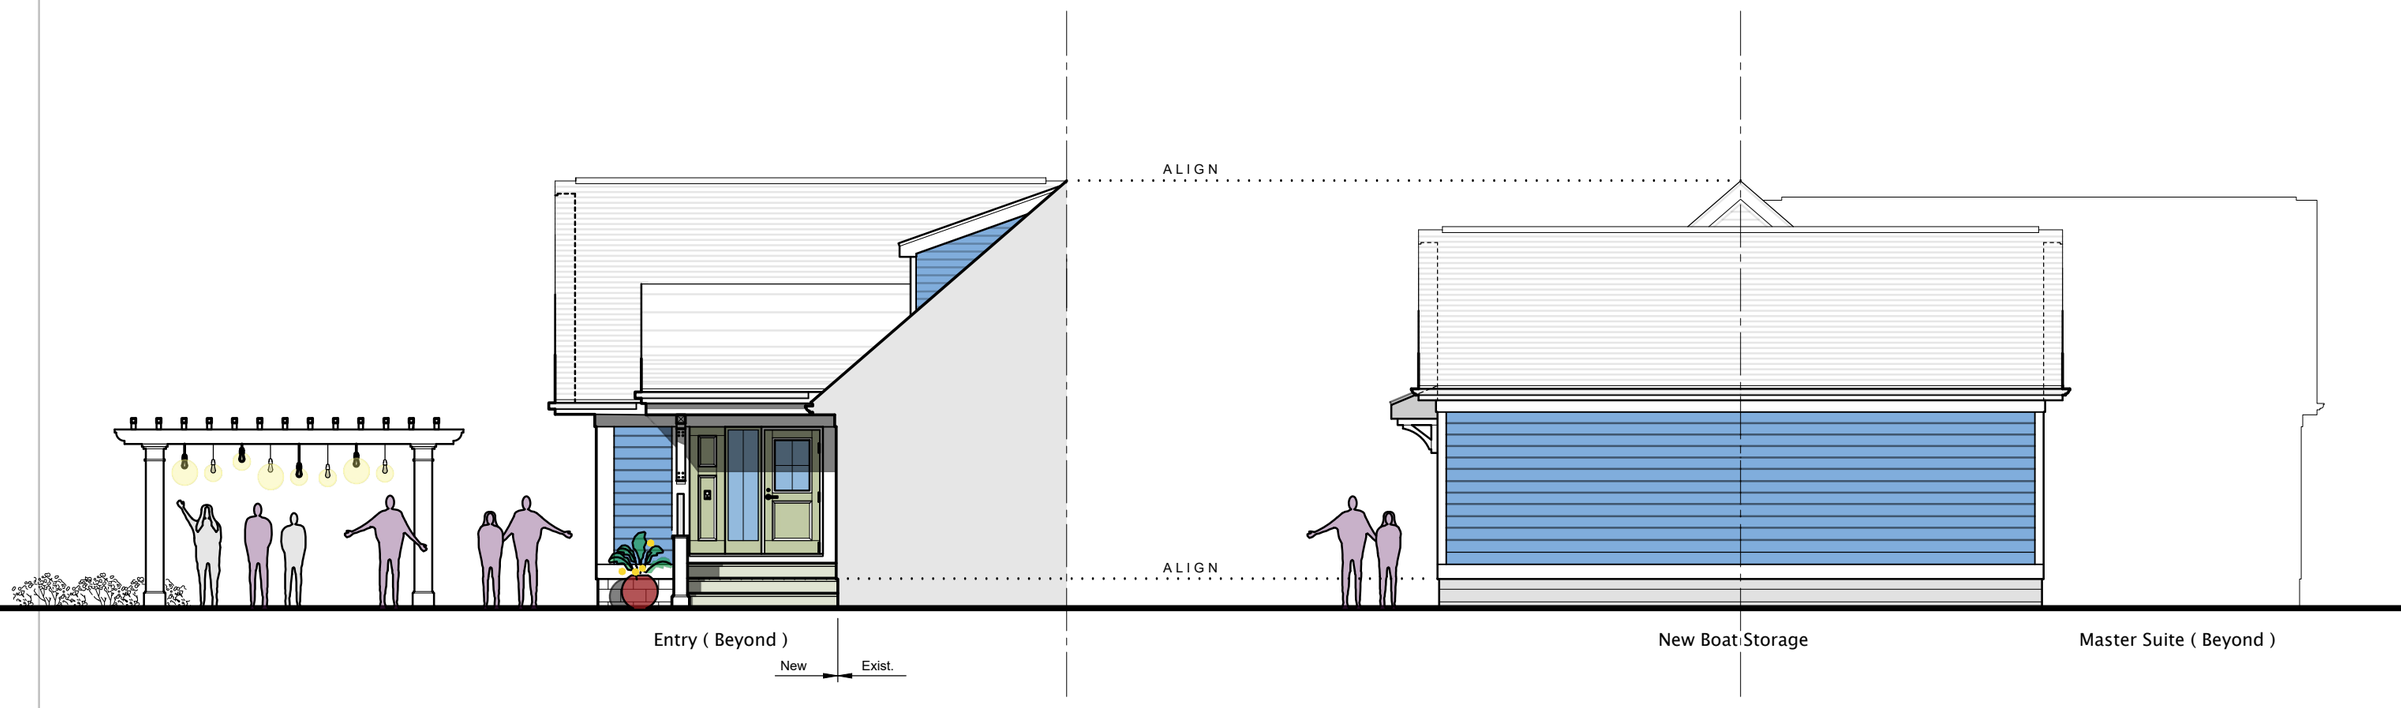

McBride STUDIO
ARCHITECTURE

ARCHITECTS mcbridestudioinc. com

v4.2
Nov. 12th, 2022

Funke Cottage
Cadillac MI, 2022

Proposed North Exterior Elevation

1/8" = 1'-0"

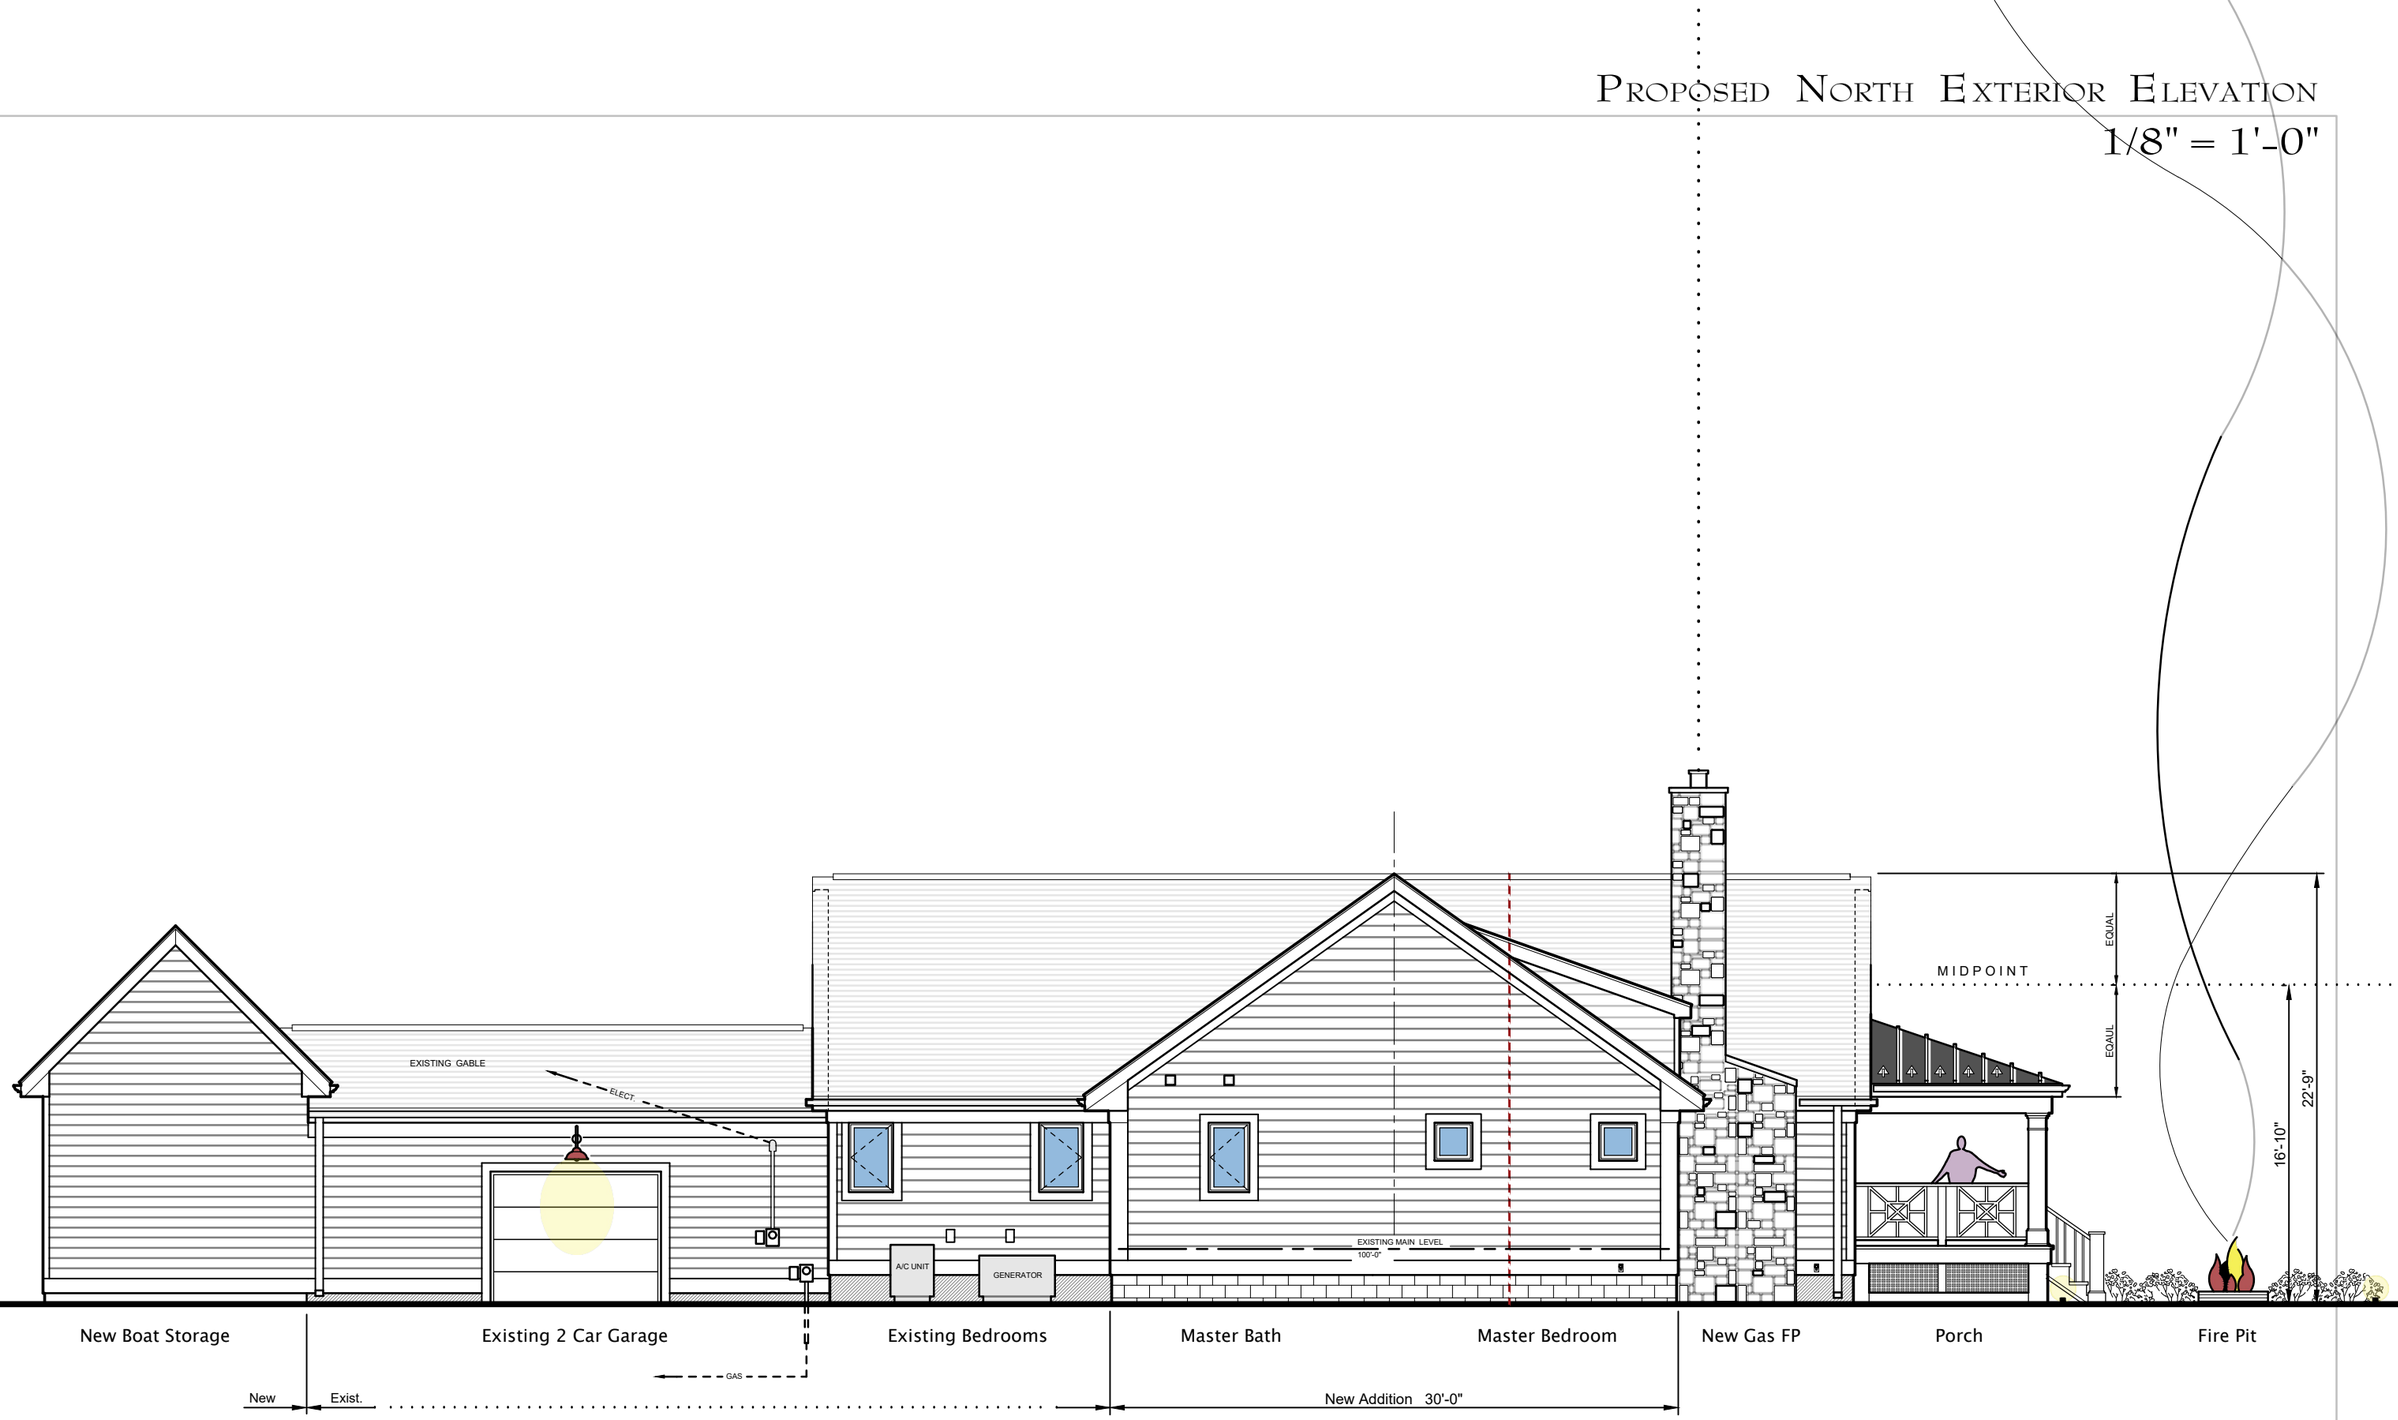

McBride STUDIO
ARCHITECTURE

ARCHITECTS

mcbridestudioinc. com

v4.3
Nov. 14th, 2022

Funke Cottage

Cadillac MI, 2022